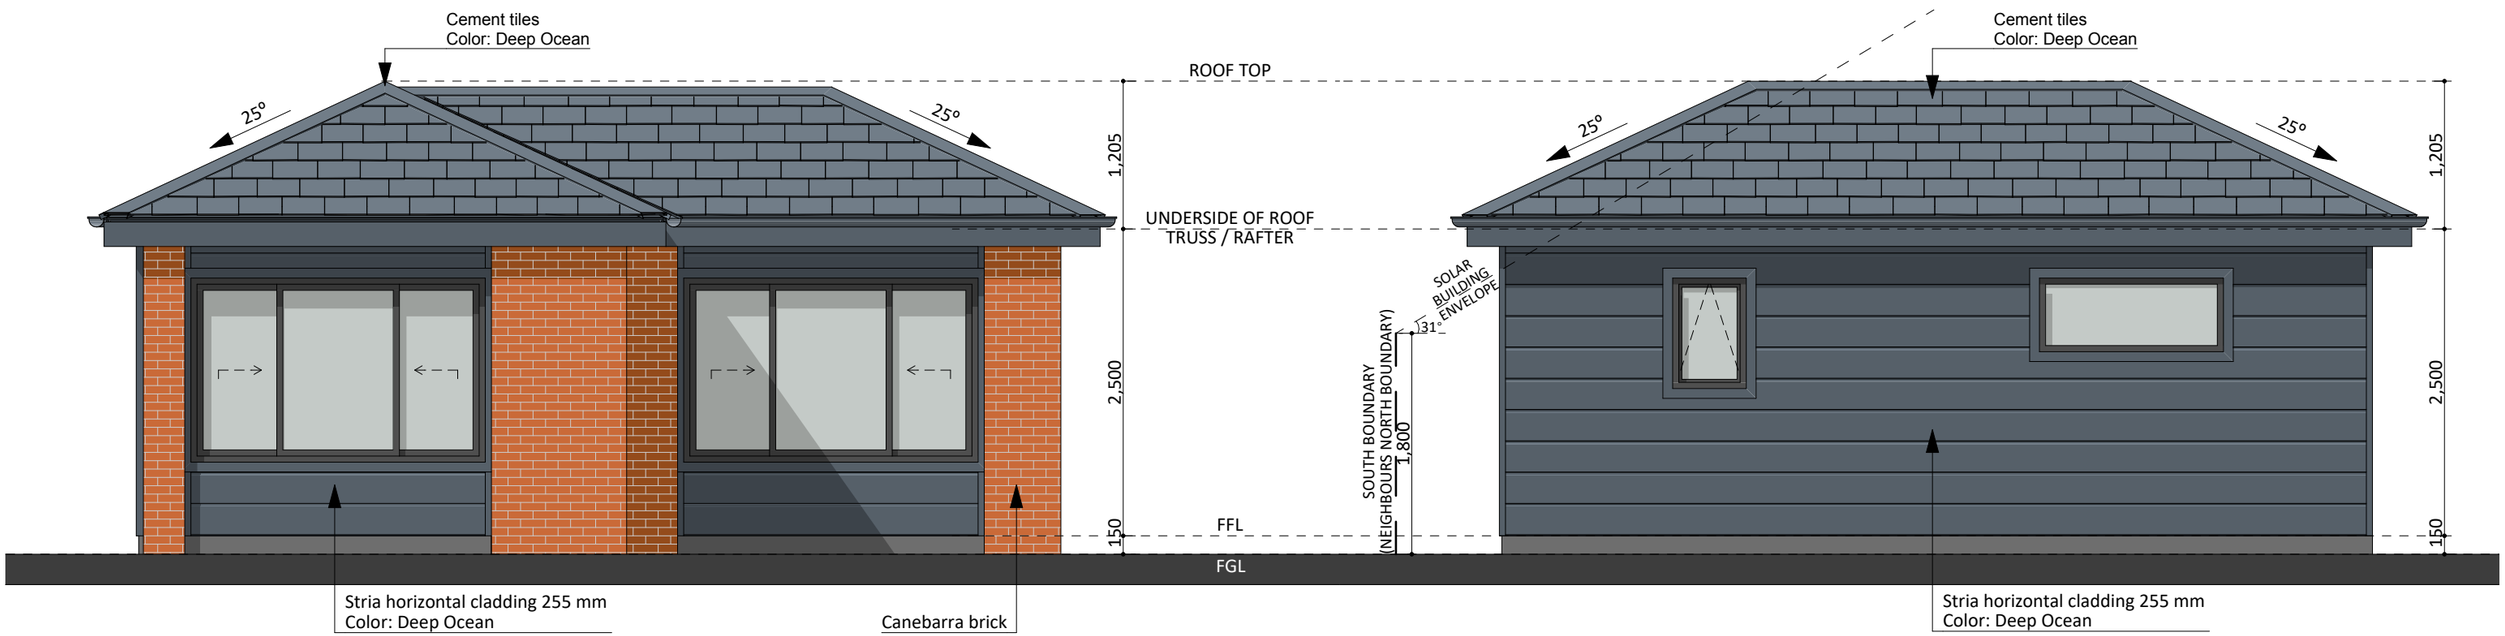

NORTH ELEVATION

EAST ELEVATION

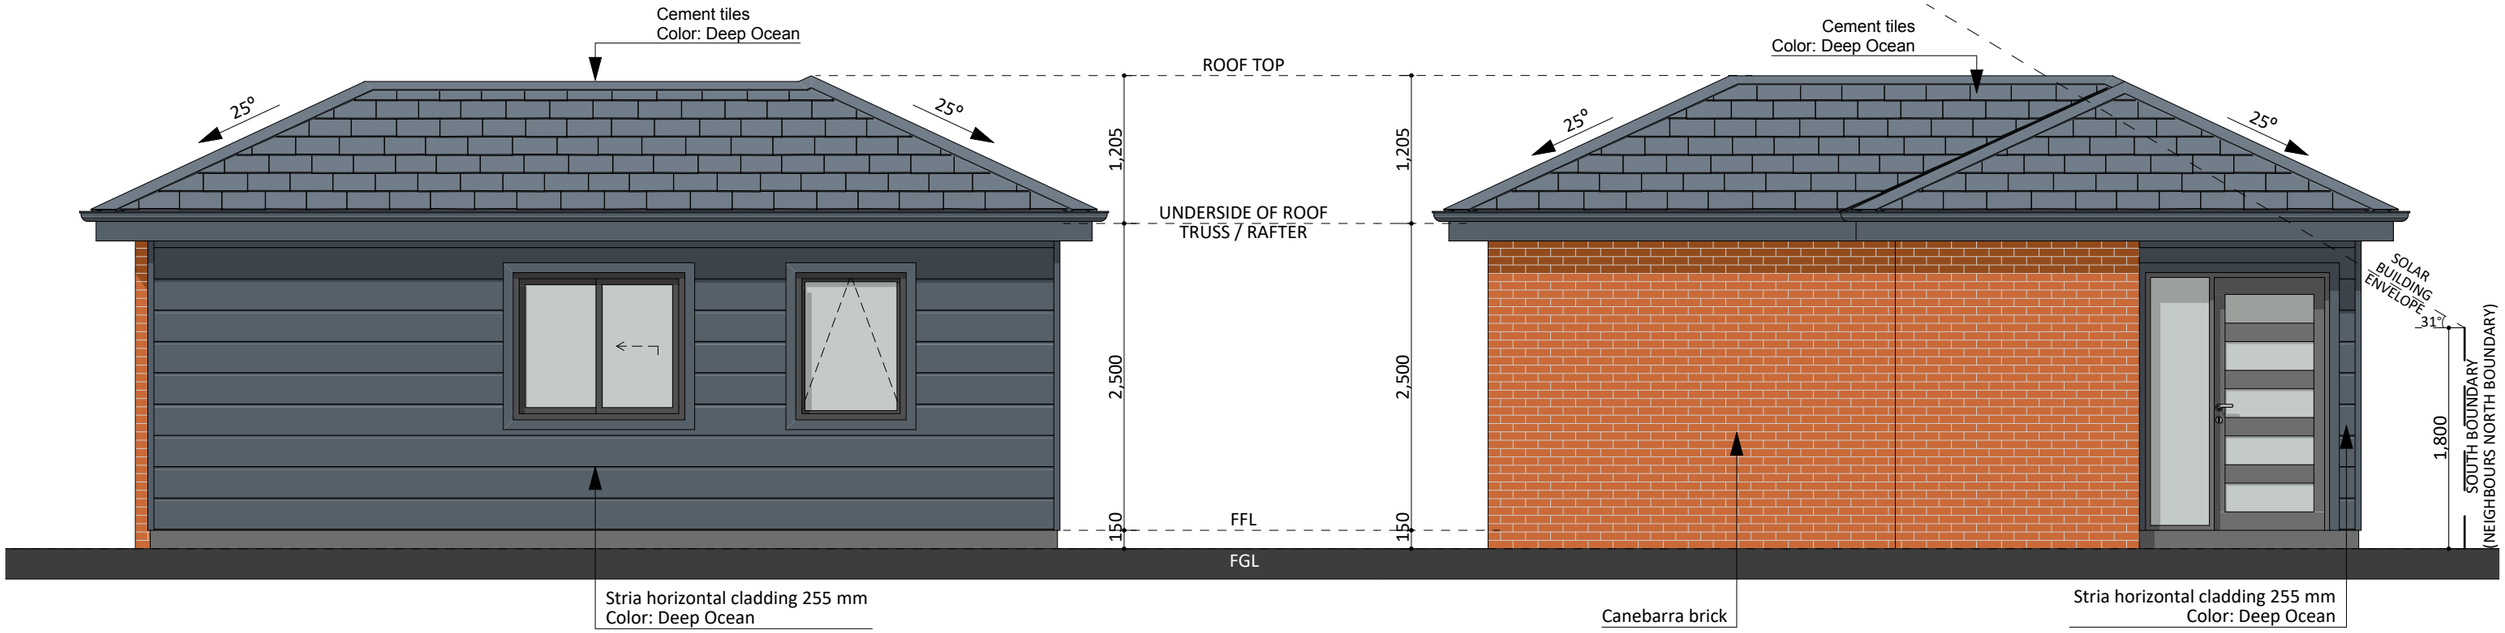

SOUTH ELEVATION

WEST ELEVATION

CANBERRA
GRANNY FLAT
BUILDERS

ELEVATION_DESIGN_156