




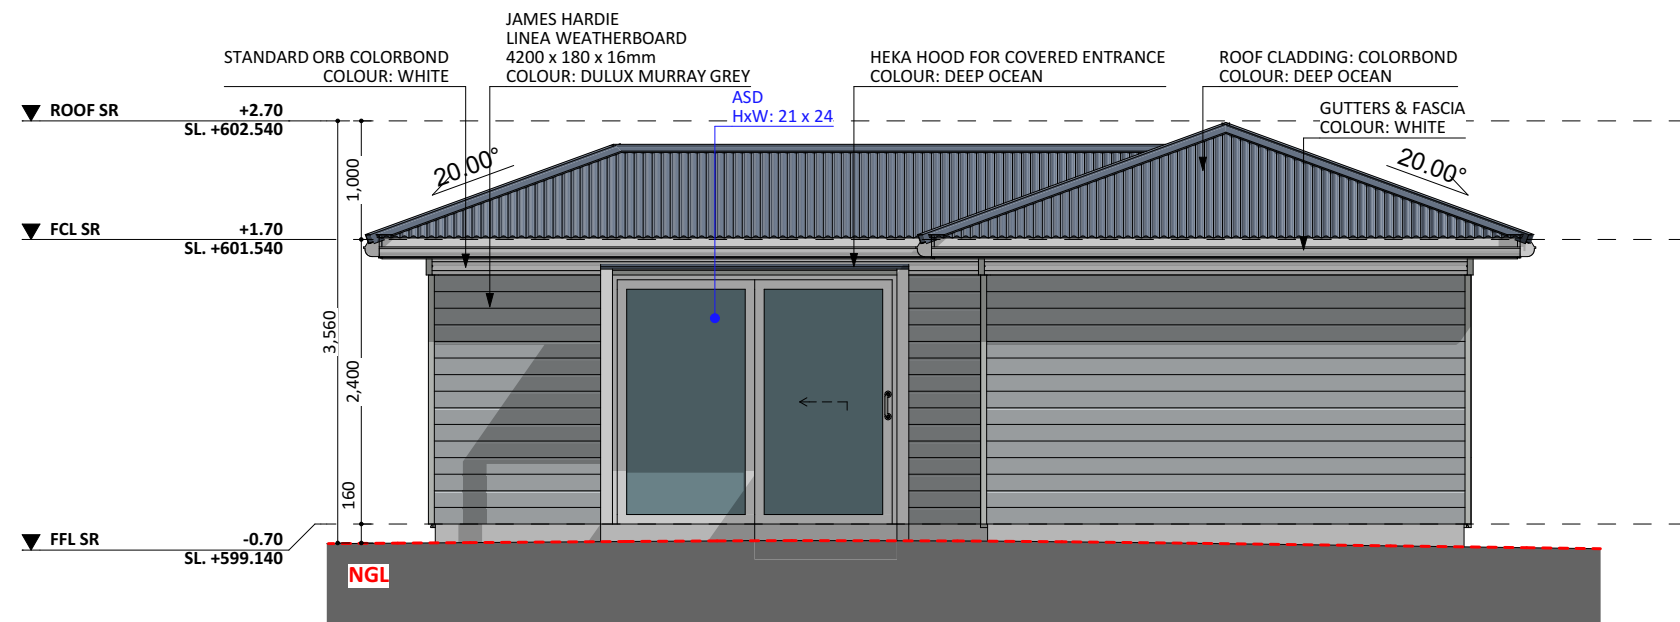


EAST ELEV.

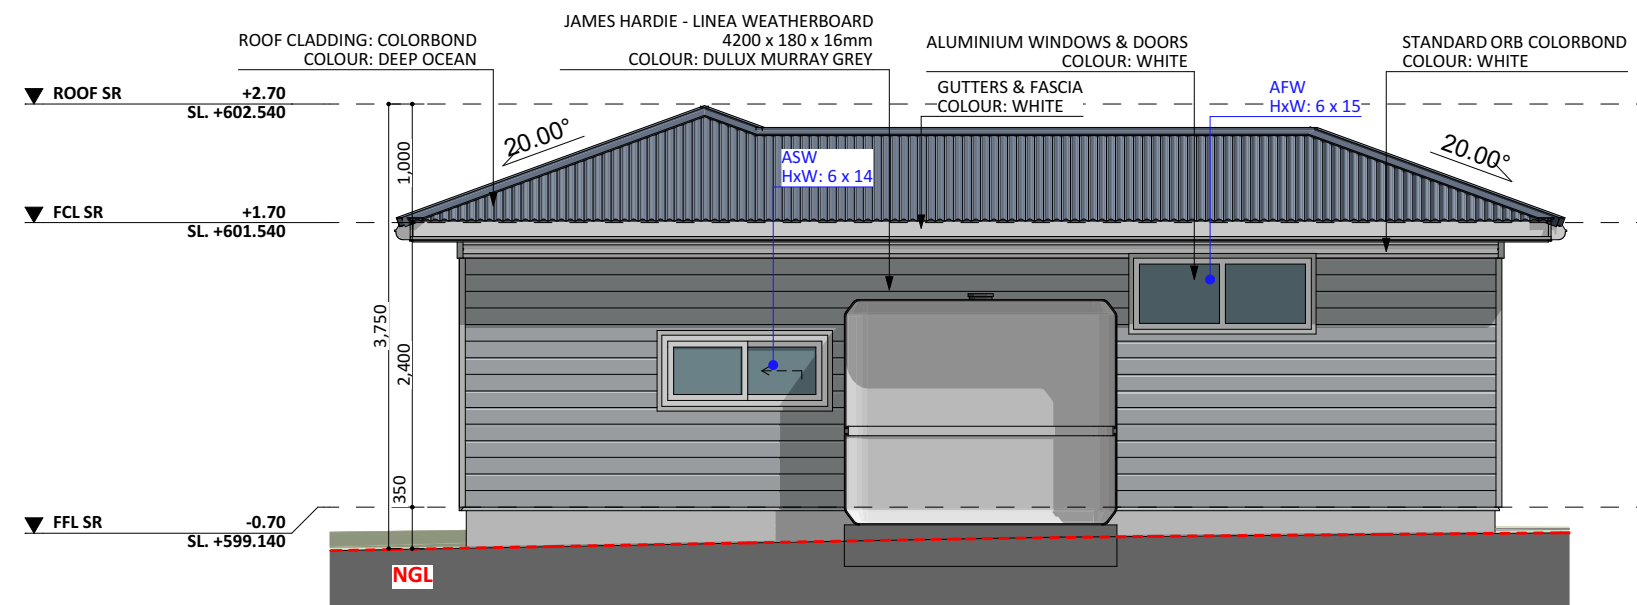

WEST ELEV.

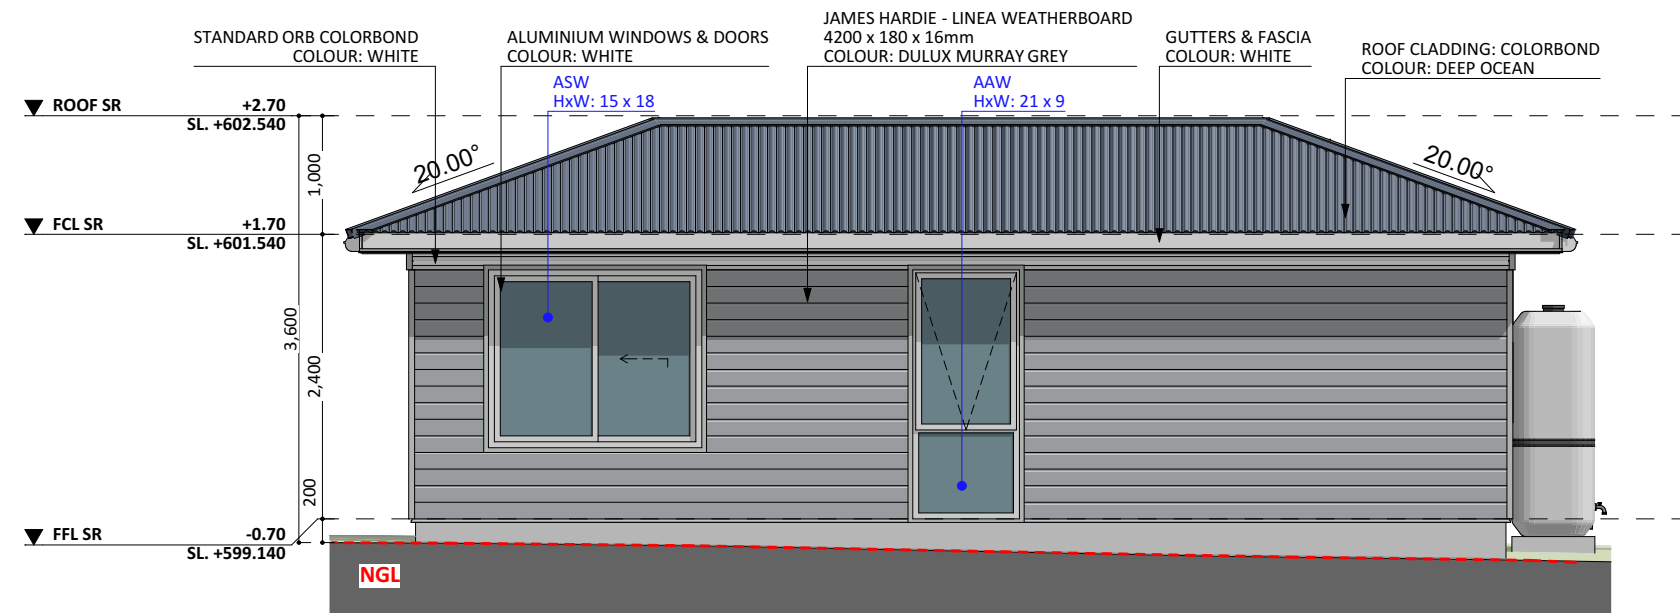

NORTH ELEV.

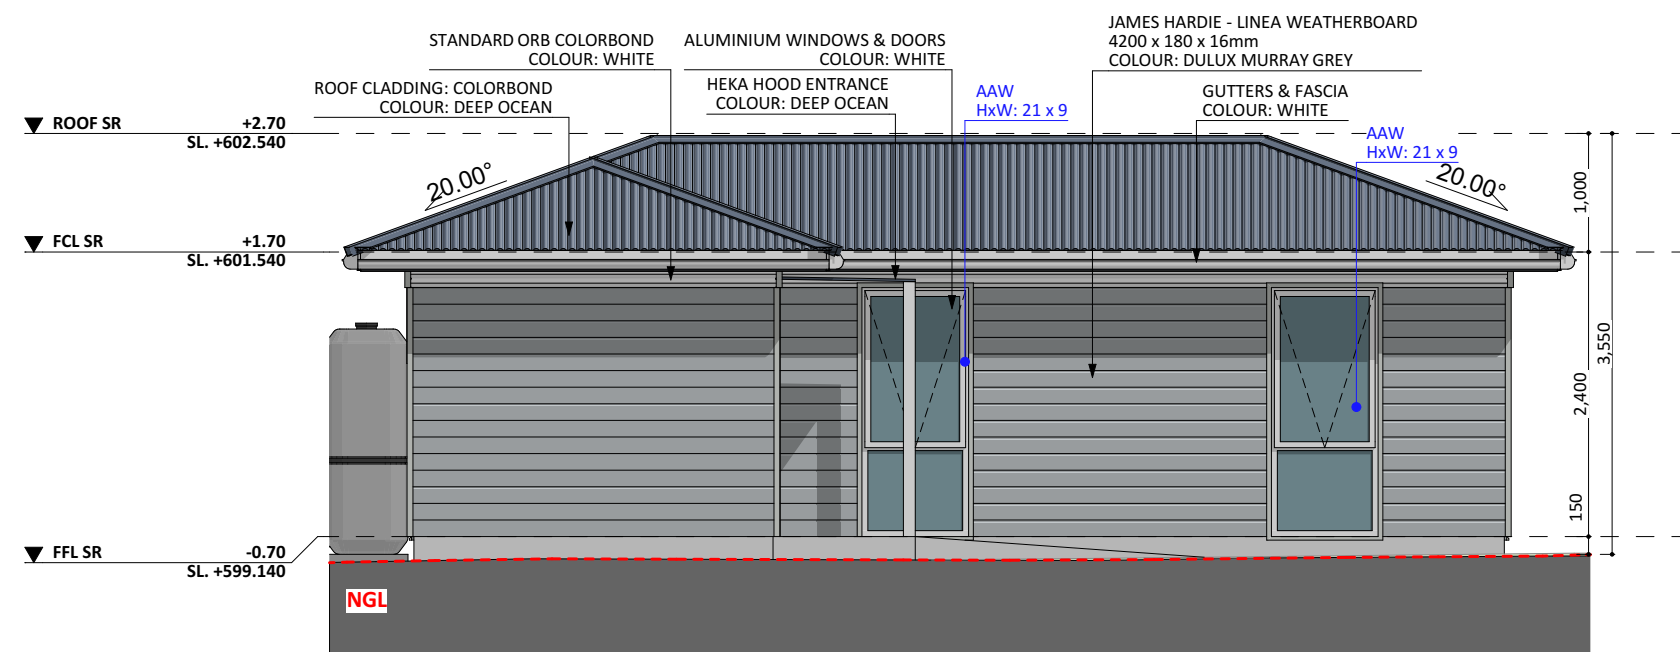

SOUTH ELEV.